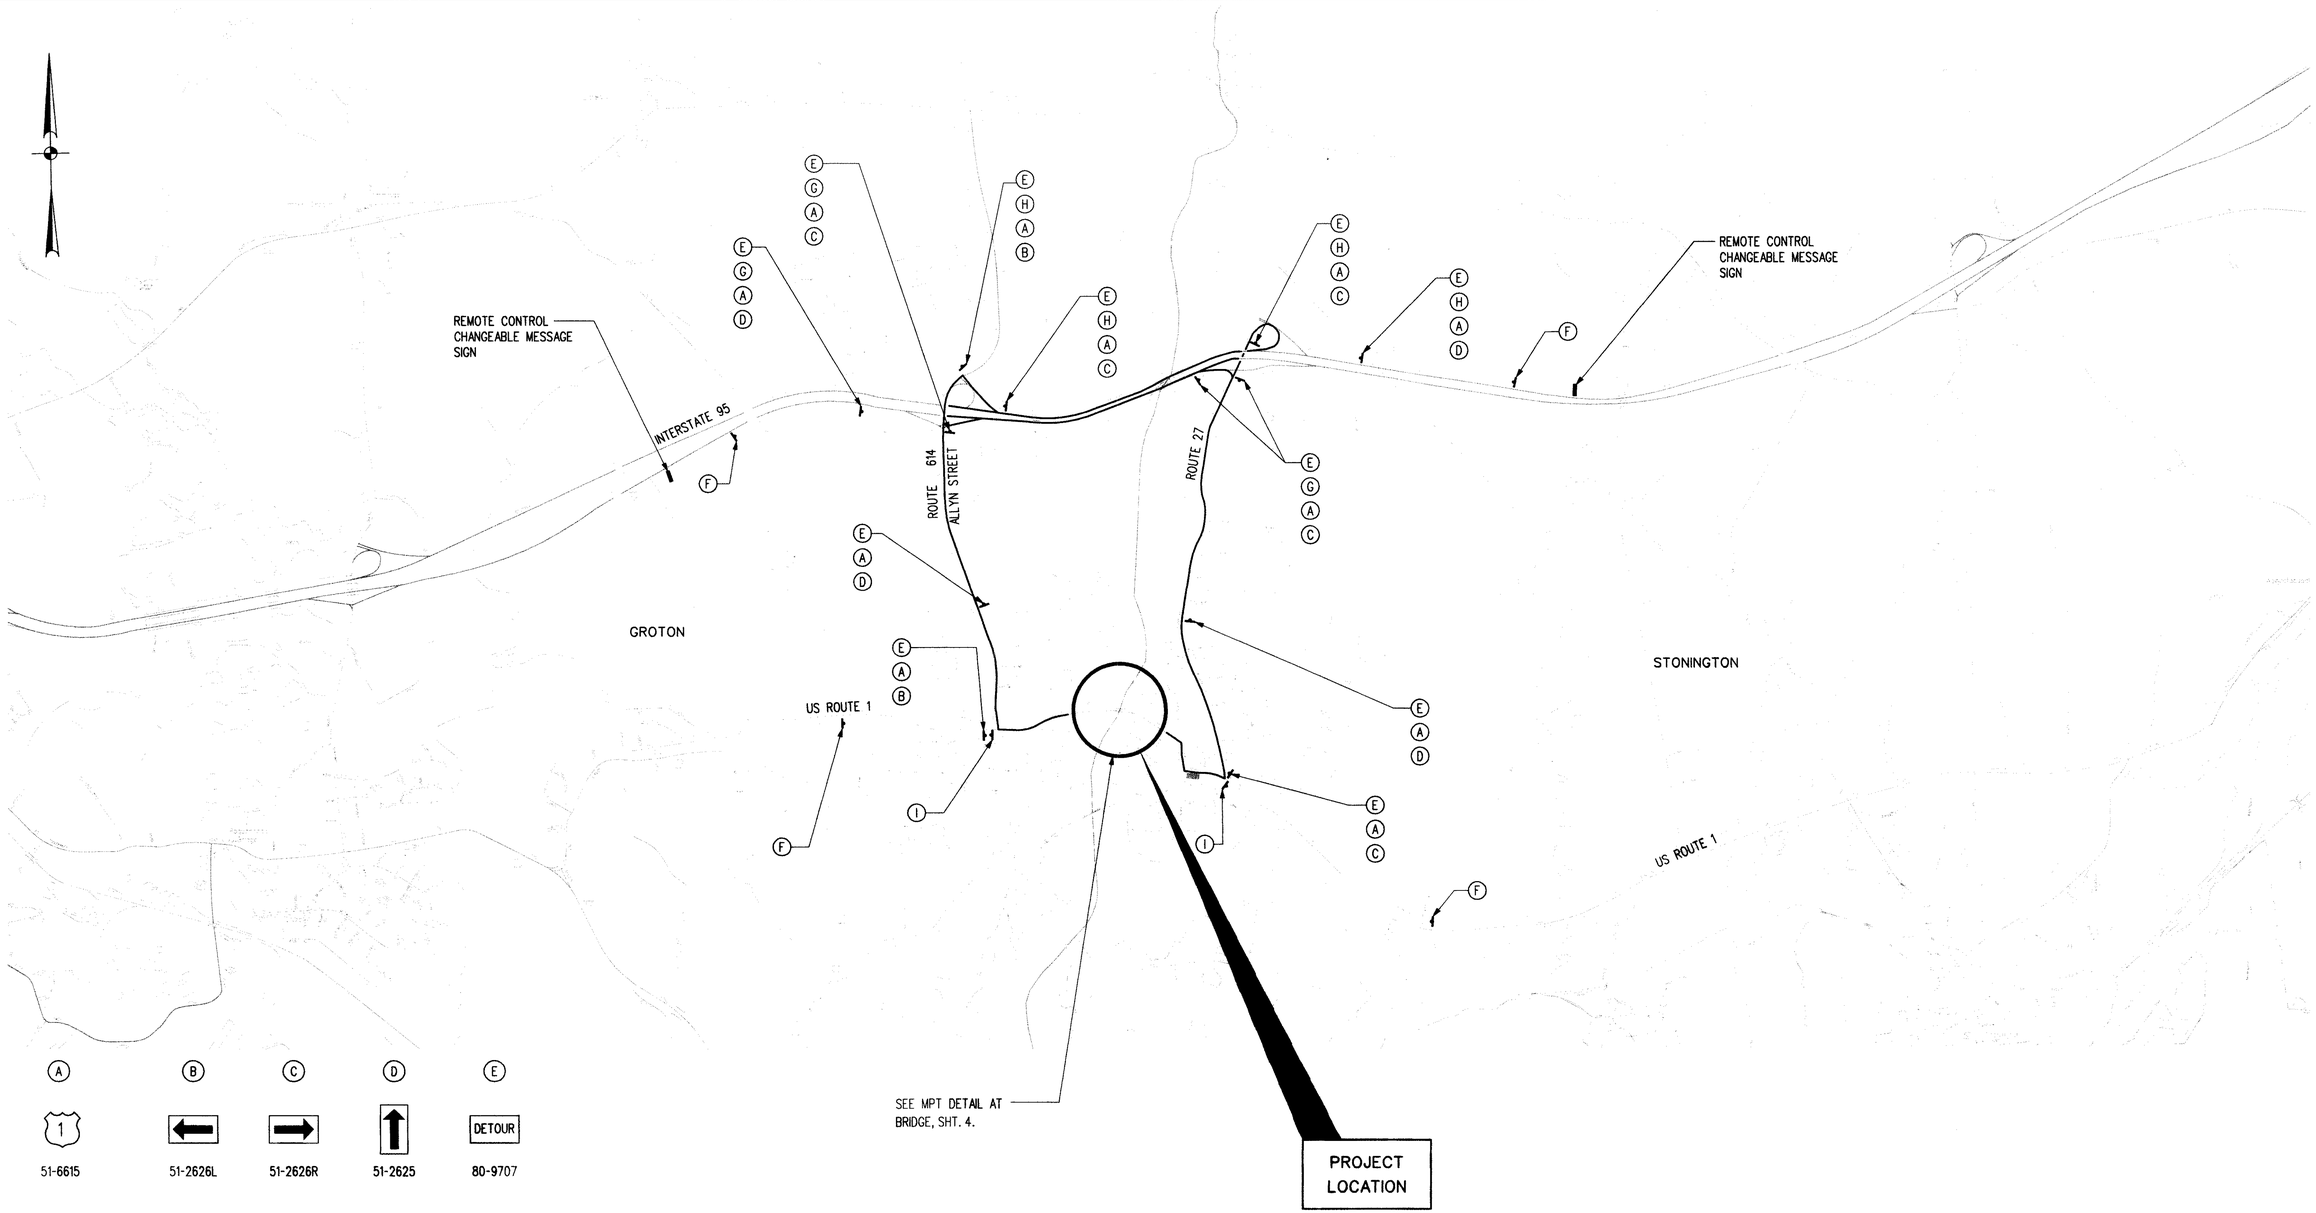

A	B	C	D	E
51-6615	51-2626L	51-2626R	51-2625	80-9707
DETOUR				

F	G	H	I
MYSTIC RIVER BRIDGE CLOSED LOCAL TRAFFIC ONLY USE 95	EAST	WEST	END DETOUR
80-9928	51-6612	51-6614	80-9708

NOTE:

SEE SHEET NO. 5 FOR CONSTRUCTION NOTES.

DETOUR PLAN

SCALE IN FEET

3000' 1500' 0 3000'

TranSystems

REV.	DATE	DESCRIPTION	SHEET NO.
		REVISIONS	

SCALE: AS NOTED ABOVE

DESIGNER: A. SESHADRI

DRAFTER: C. DONOHUE

CHECKED BY: J.B. MCGOVERN

STATE OF CONNECTICUT
DEPARTMENT OF TRANSPORTATION

ENGINEER: TranSystems

APPROVED BY: DATE: 9/22/09

STATE OF CONNECTICUT BRIAN W. MCGOVERN No. 15922 LICENSED PROFESSIONAL ENGINEER

PROJECT TITLE: REHABILITATION OF BRIDGE NO. 00362 U.S. ROUTE 1 OVER THE MYSTIC RIVER

CADD FILE: Mpt1.dgn

PLOTTED DATE: 9/17/2009

TOWN: GROTON & STONINGTON

DRAWING TITLE: DETOUR PLAN

PROJECT NO.: 58-282

DRAWING NO.: MPT-1

SHEET NO.: 3